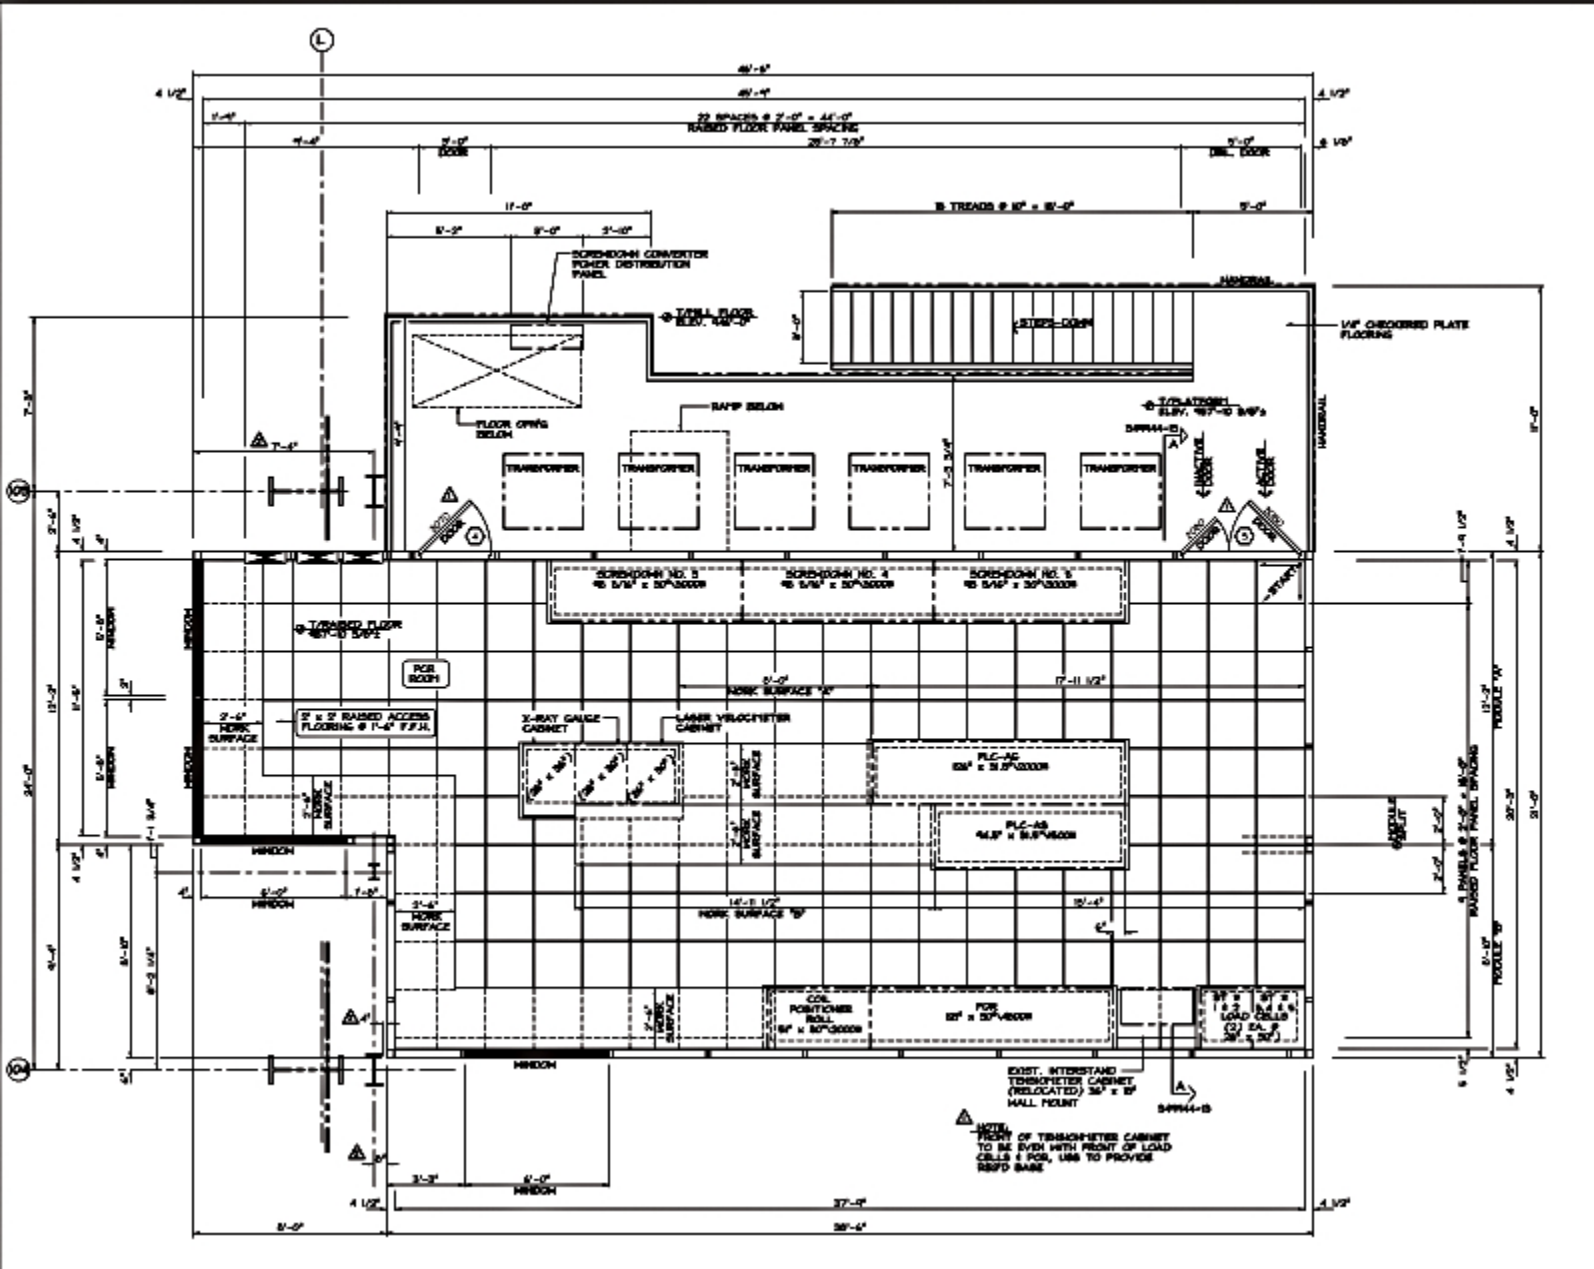
RAISED FLOOR PANEL SPACING
DOOR
DBL. DOOR
SCREWDOWN CONVERTER POWER DISTRIBUTION PANEL
T/BILL FLOOR
STEPS-DOWN
HANDRAIL
1/4" CHECKERED PLATE FLOORING
FLOOR OPNG BELOW
RAMP BELOW
TRANSFORMER
HINGE DOOR
ACTIVE DOOR
SCREWDOWN NO. 3
SCREWDOWN NO. 4
SCREWDOWN NO. 5
T/RAISED FLOOR
PCR ROOM
WORK SURFACE "A"
WORK SURFACE
2' x 2' RAISED ACCESS FLOORING @ 1'-6" F.F.H.
X-RAY GAUGE CABINET
LASER VELOCIMETER CABINET
PLC-AC
PLC-AS
WINDOW
WORK SURFACE "B"
COIL POSITIONER ROLL
PCR
LOAD CELLS
EXIST. INTERSTAND TENSIOMETER CABINET (RELOCATED) 36" x 18" WALL MOUNT
NOTE: FRONT OF TENSIOMETER CABINET TO BE EVEN WITH FRONT OF LOAD CELLS & PCR. USE TO PROVIDE REIFD BASE
MODULE "A"
MODULE "B"
RAISED FLOOR PANEL SPACING